

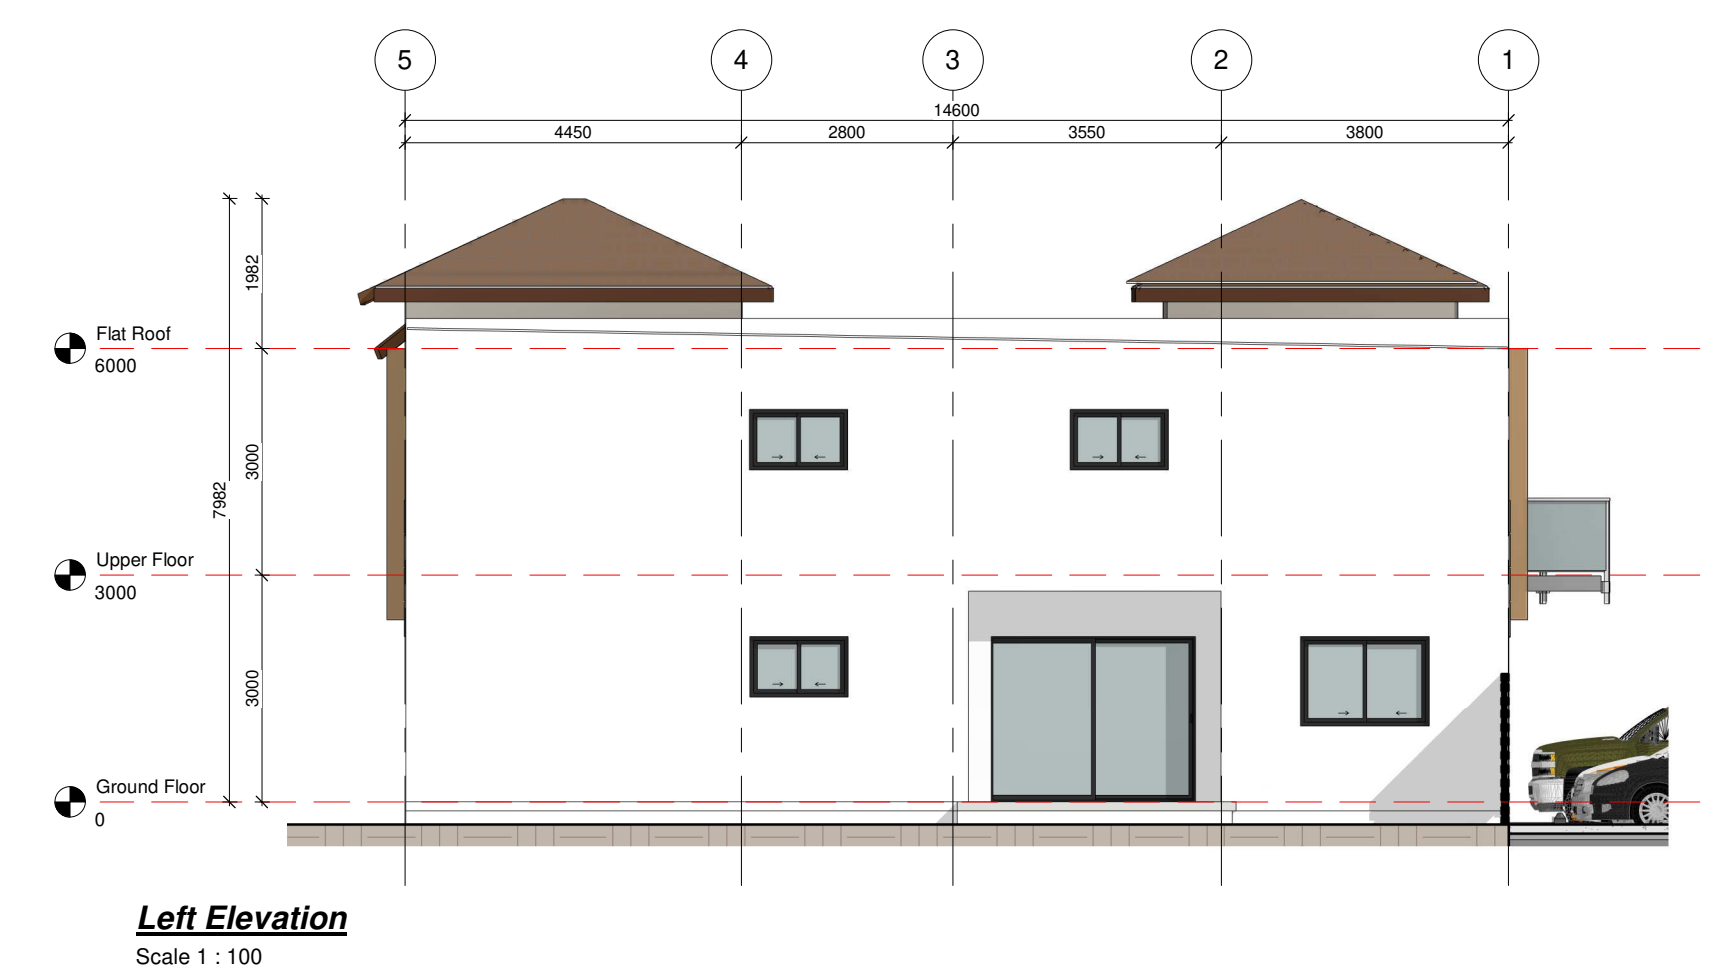
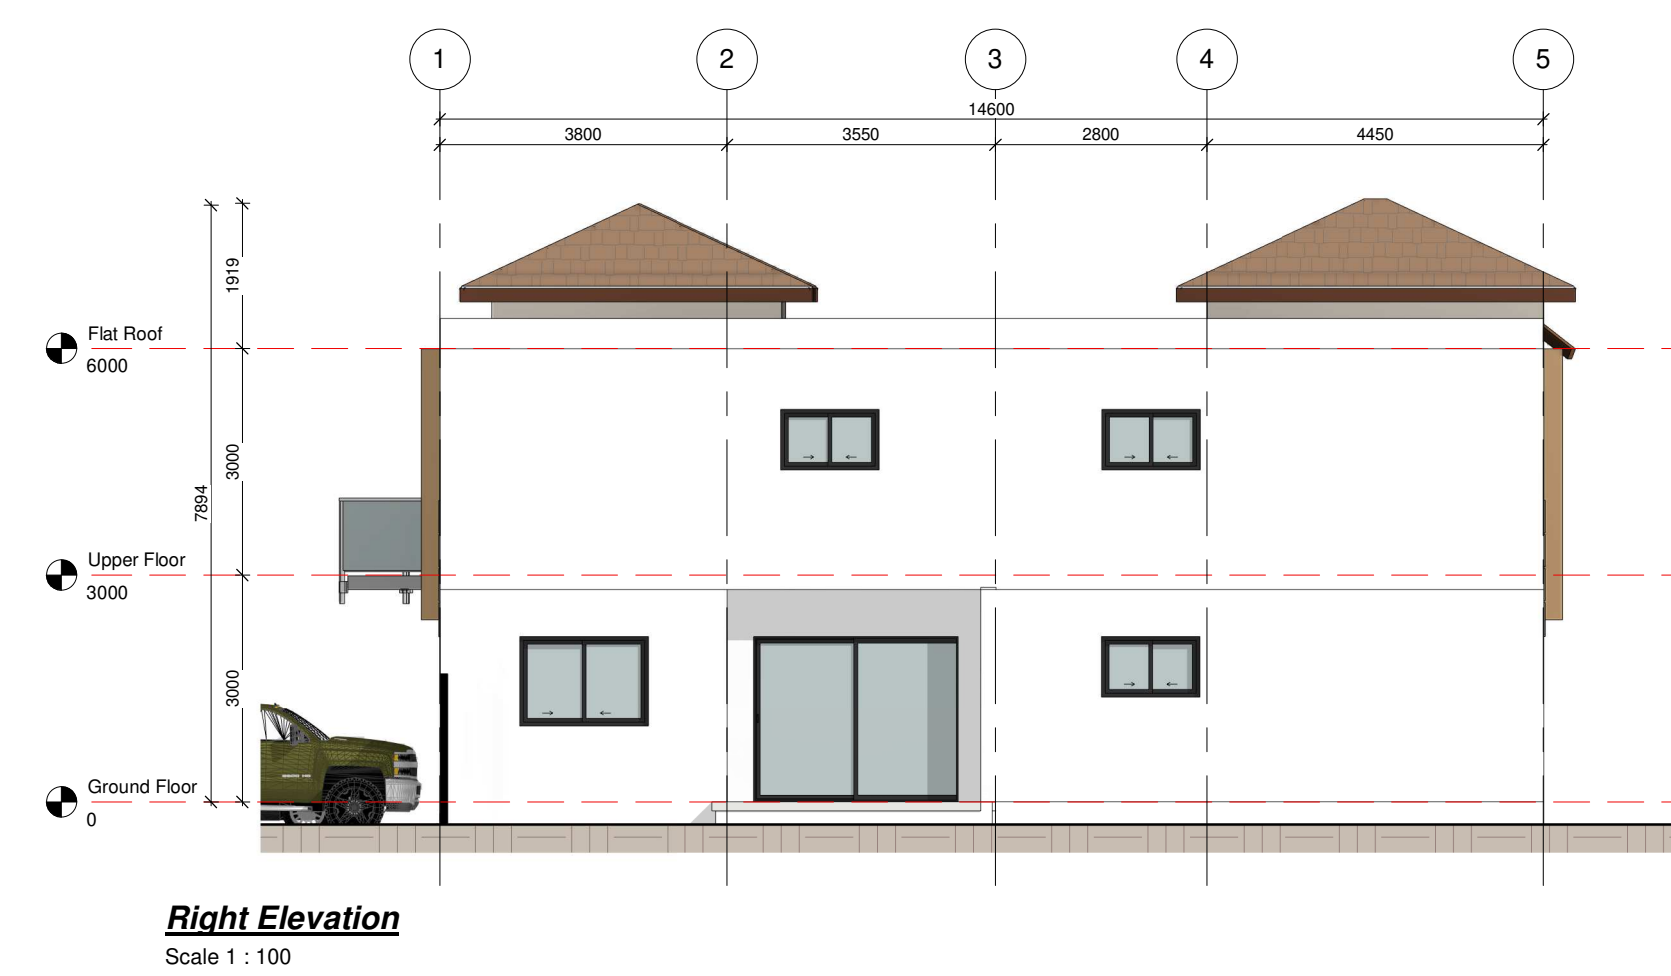
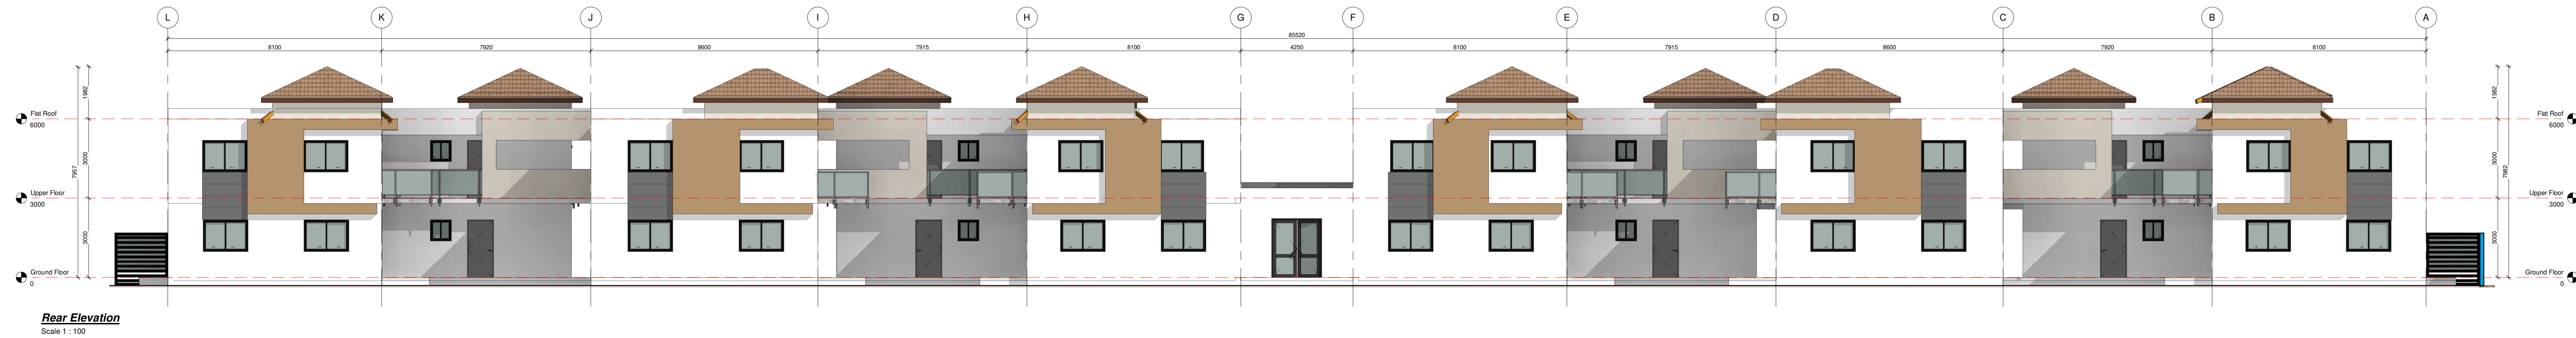


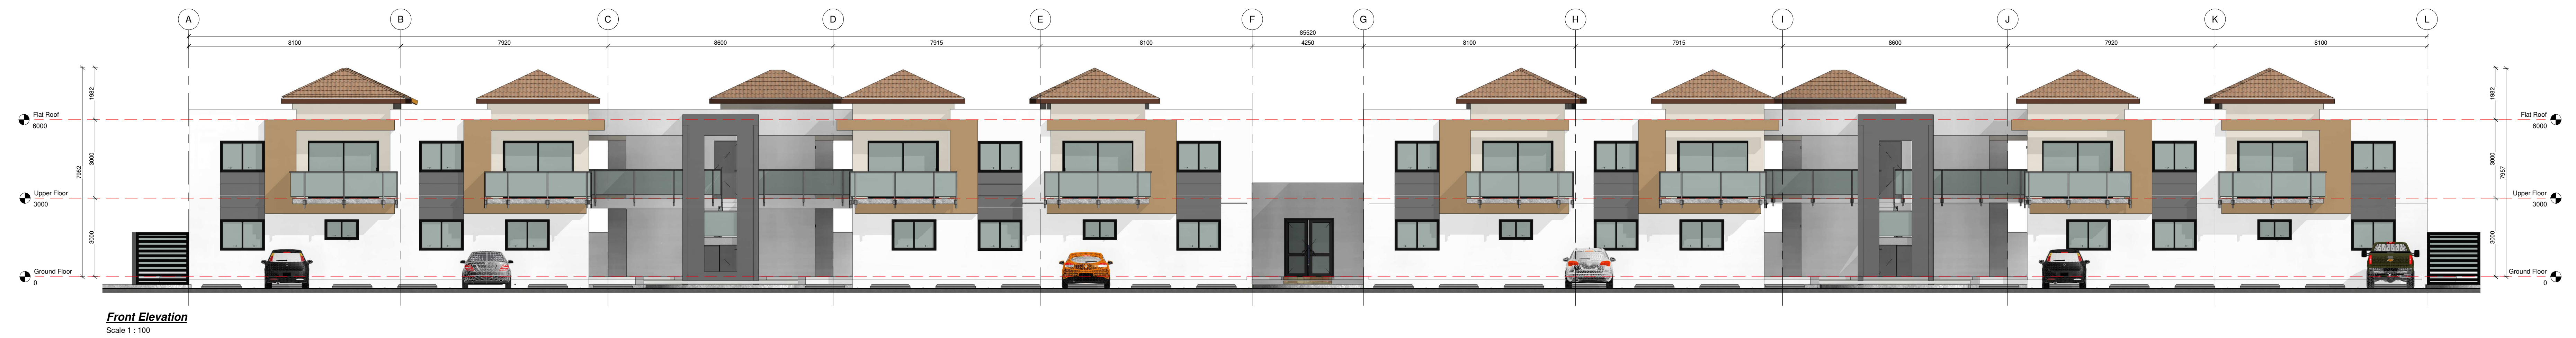


Isometric View
Scale


Project:	Gold Coast Andicuri #4
Content:	
Owner:	Malmok Porpety Development
Engr:	Checker
Drawing:	Plot & Cad
Scale:	1 : 100
Date:	11/19/21
Sheet No.:	

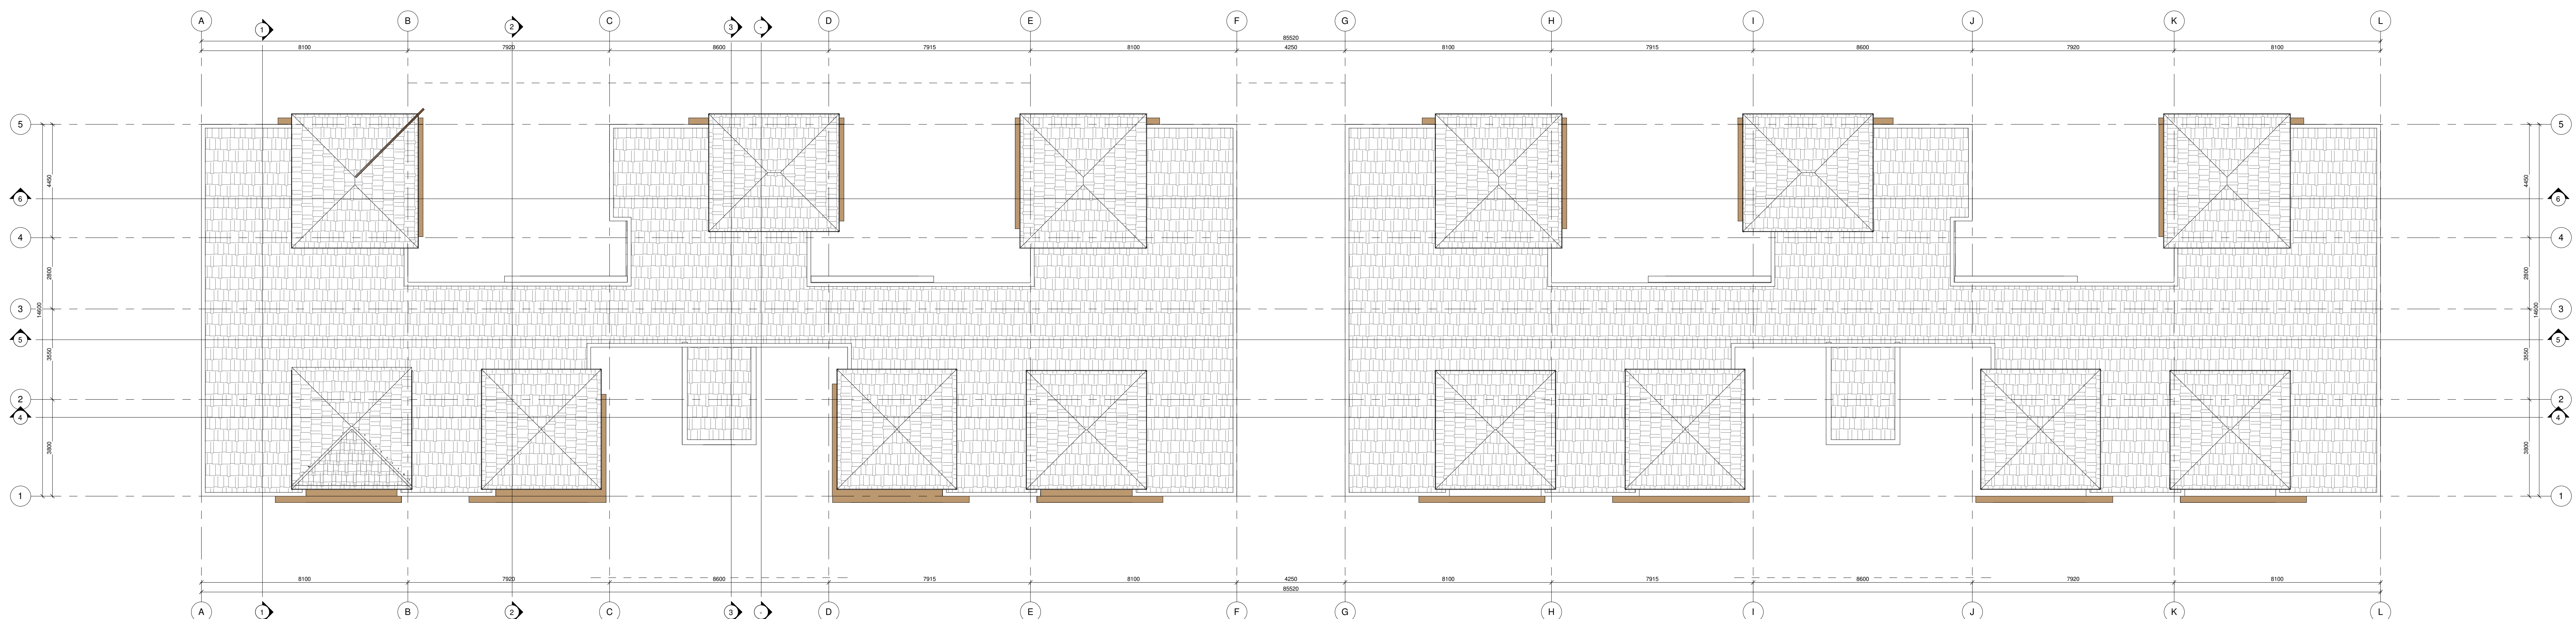

Flat Roof
Scale 1 : 100

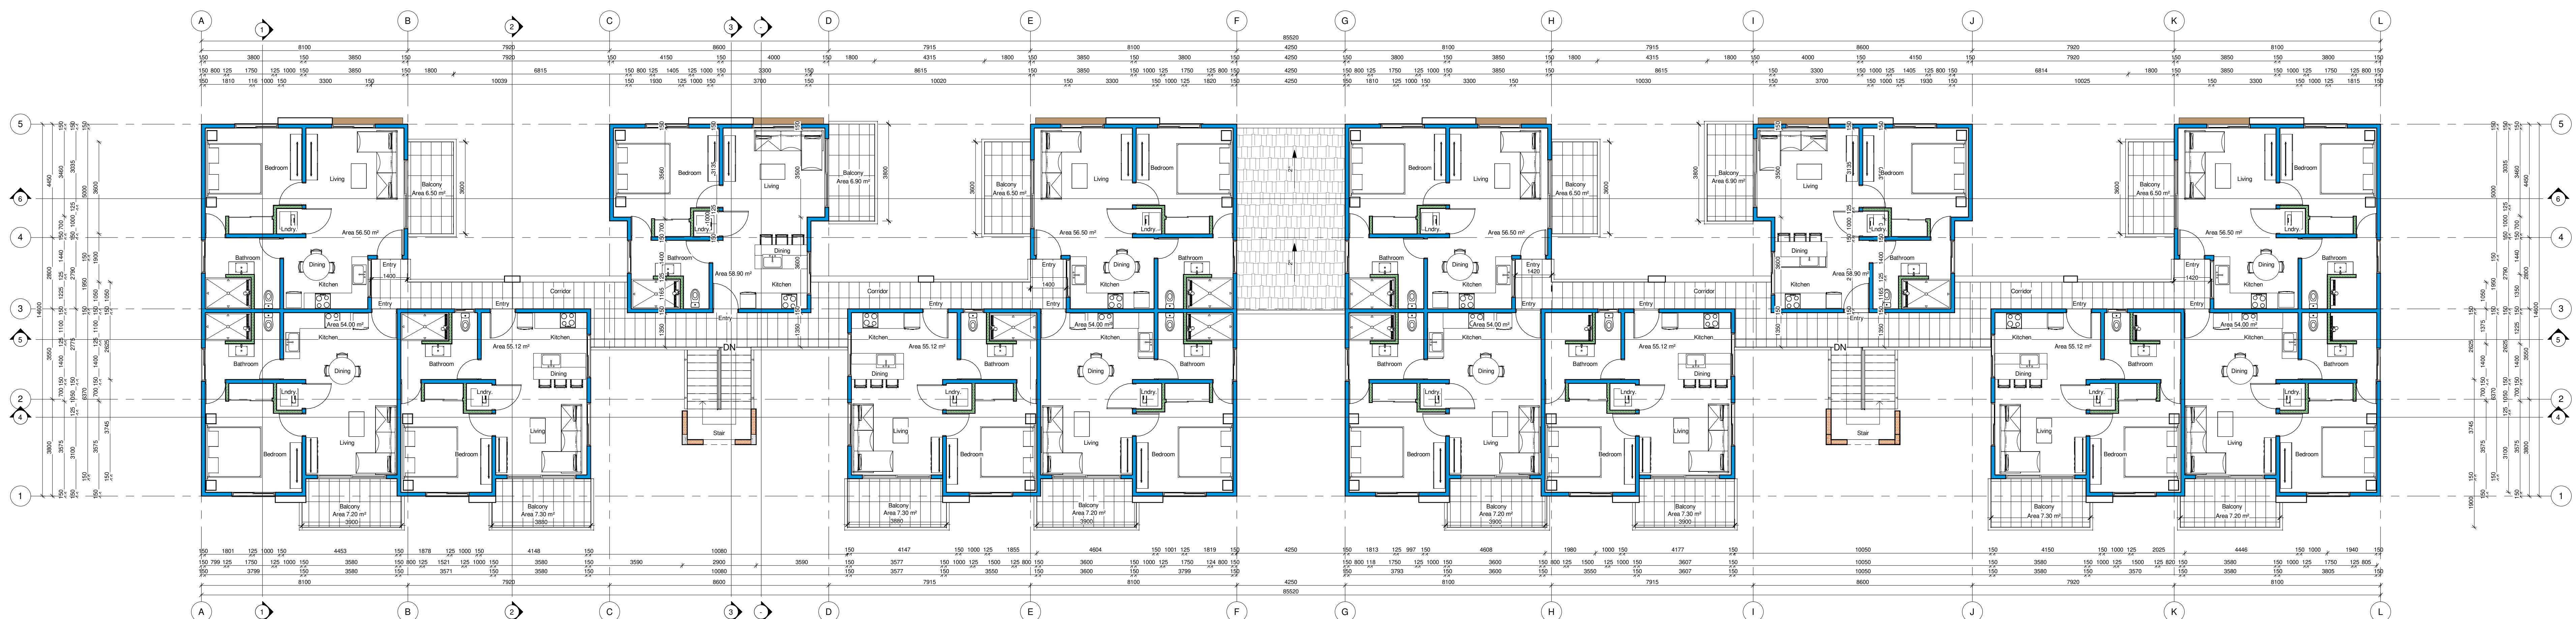


Upper Floor
Scale 1 : 100

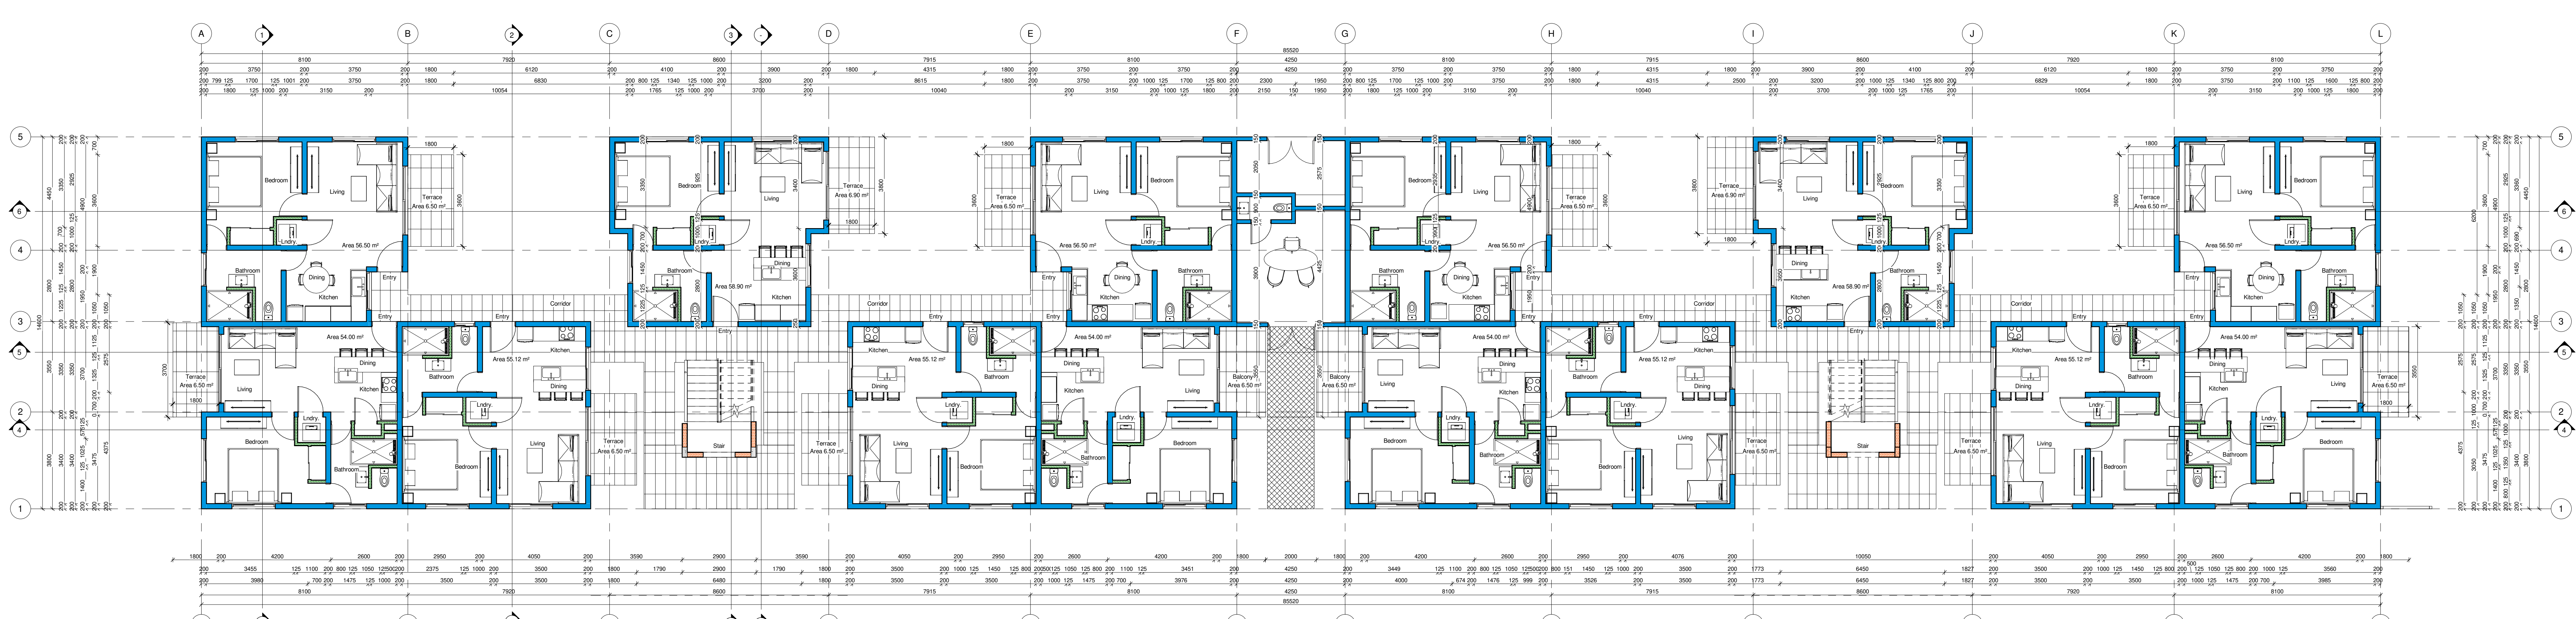


Ground Floor
Scale 1 : 100


Project:	Gold Coast Andicuri #4
Content:	
Owner:	Malmok Porpety Development
Engr:	Checker
Drawing:	Plot & Cad
Scale:	1 : 100
Date:	11/21/21
Sheet No.:	A-02

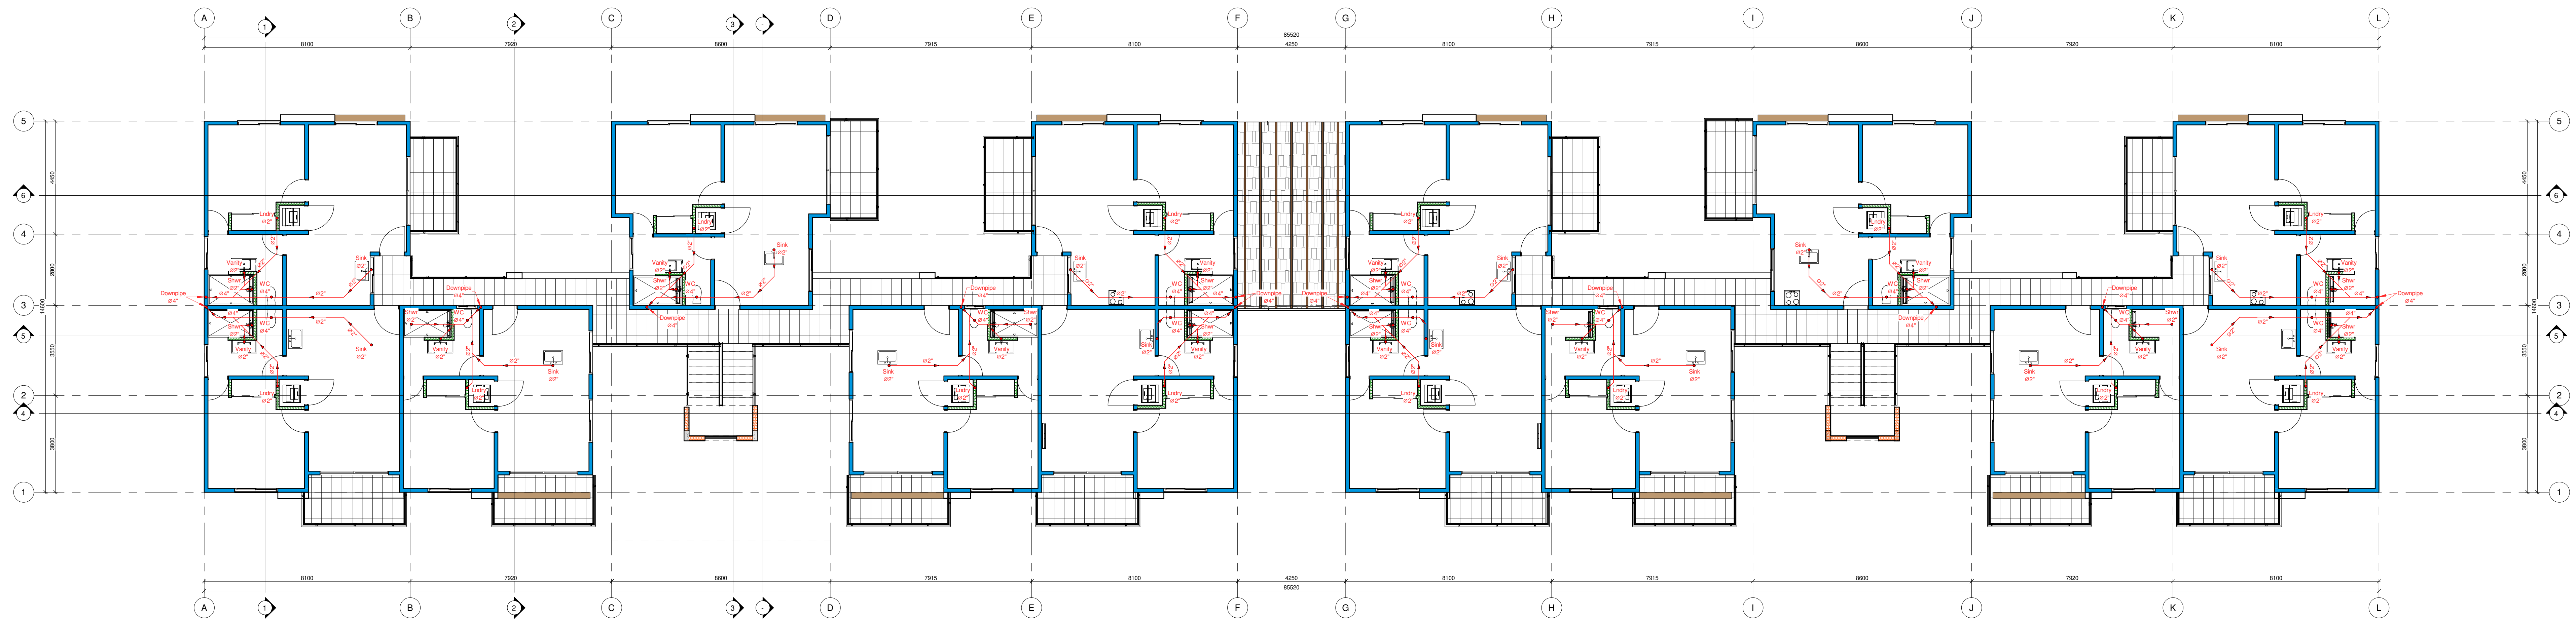


Sewage Upper Floor
Scale 1 : 100

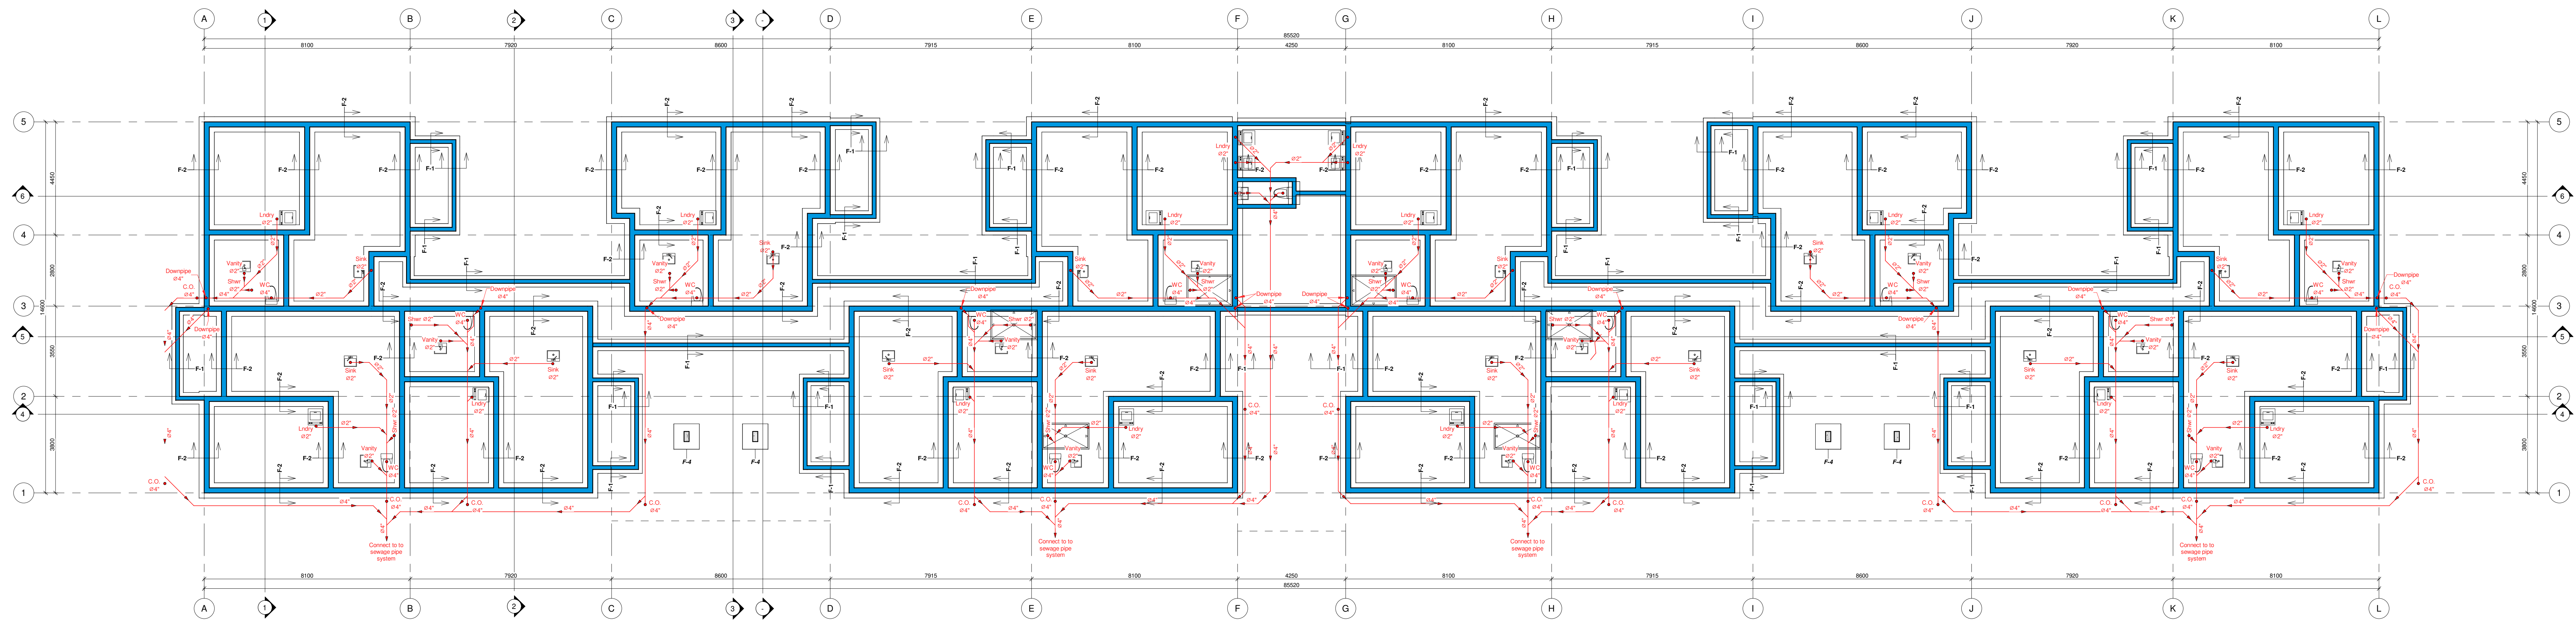


Foundation & Sewage Plan
Scale 1 : 100

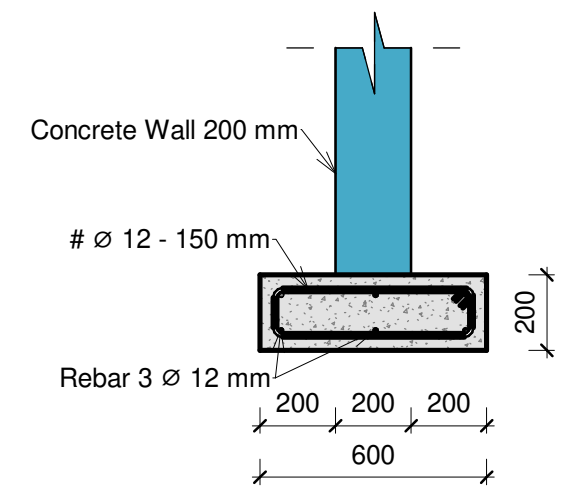


Concrete Detail Foundation F-2
Scale 1 : 20

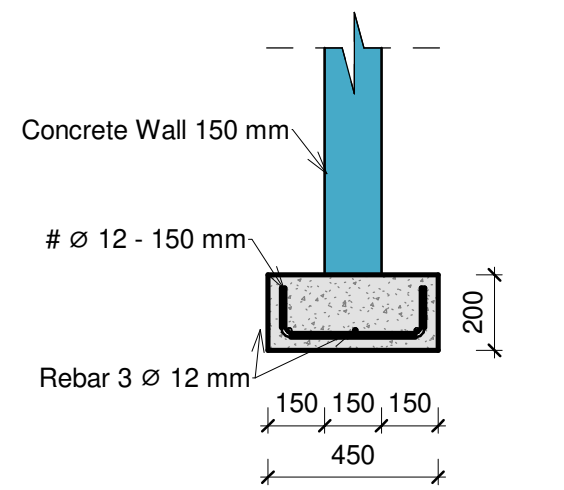


Concrete Detail Foundation F-1
Scale 1 : 20

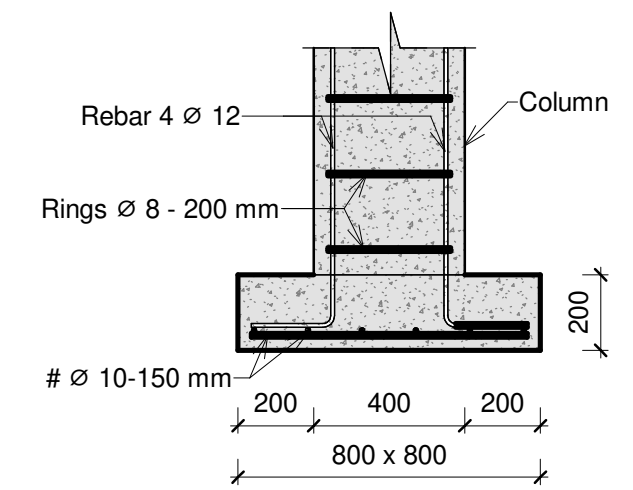


Concrete Detail Foundation F-3
Scale 1 : 20

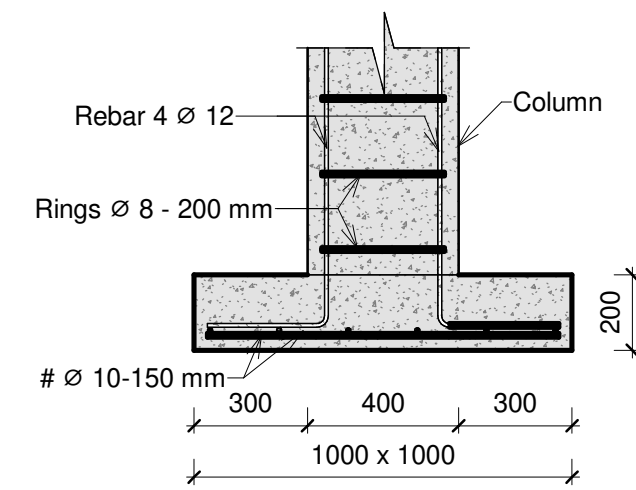


Concrete Detail Foundation F-4
Scale 1 : 20

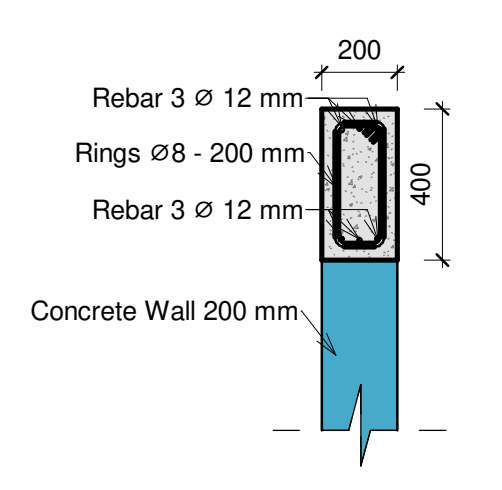


Concrete Beam B-2
Scale 1 : 20

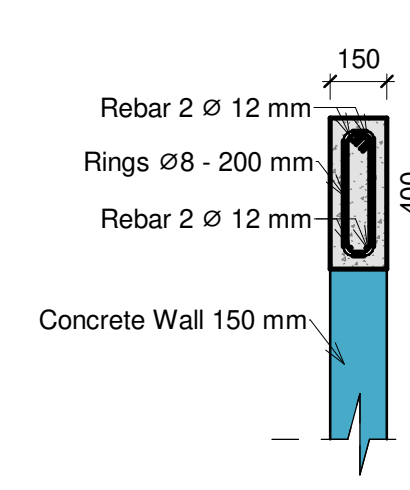

Concrete Beam B-1
Scale 1 : 20

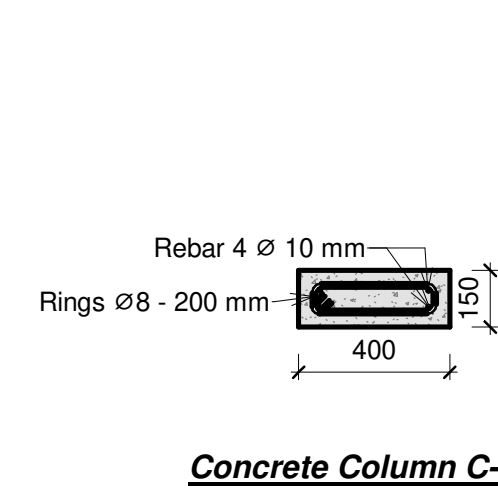

Concrete Column C-1
Scale 1 : 20

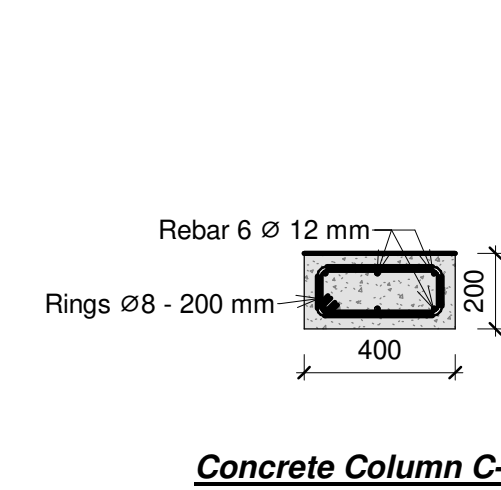






Concrete Column C-2
Scale 1 : 20

Concrete Info
Floor thickness gr floor: 100 mm
Concrete Quality : C25/30
Steel Quality : FeB 500
Floor Cover : 30 mm
Pedestals cover : 30 mm
Foundation cover : 40 mm


Legend
Concrete Block Wall 150 & 200 mm
Design Elements

Legend 1
Scale 1 : 50


Project:
Gold Coast
Andicuri #4
Content:
Owner:
Malkok Porpety
Development
Engr:
Checker
Drawing:
Plot & Cad
Scale:
As indicated
Date:
11/21/21
Sheet No.:
A-03

     


Project:	Gold Coast Andicuri #4
Content:	
Owner:	Malmok Porpety Development
Engr:	Checker
Drawing:	<i>Plot & Cad</i>
Scale:	1 : 100
Date:	11/22/21
Sheet No.:	

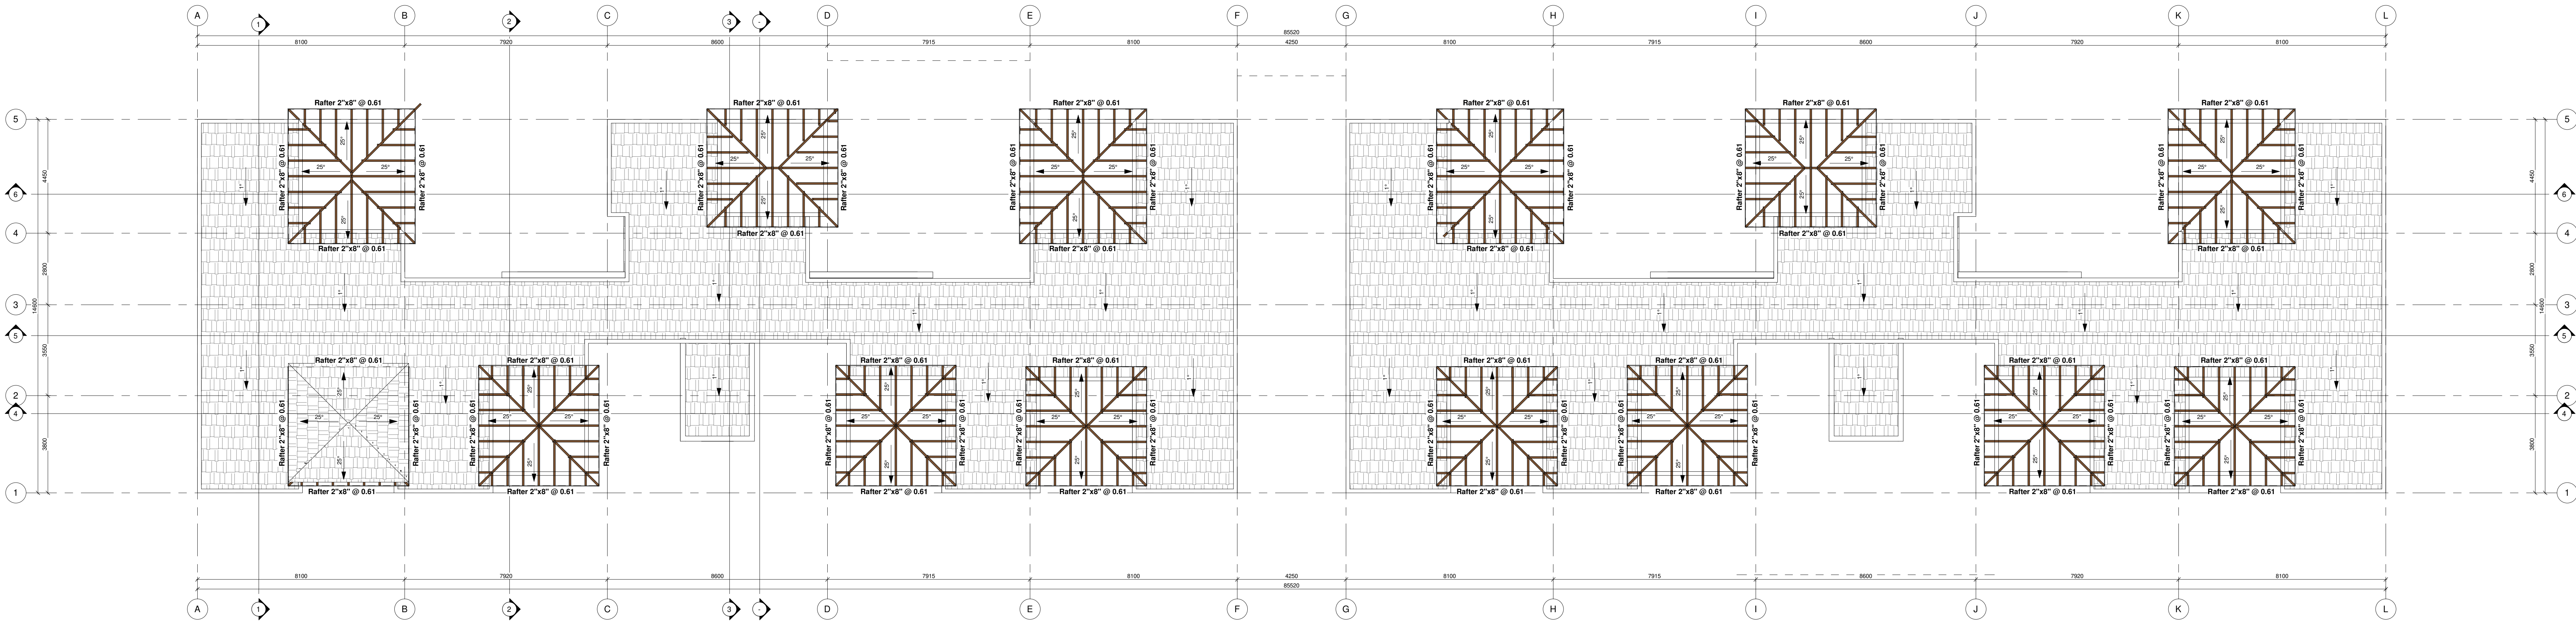

Framing Roof Plan 2
Scale 1 : 100

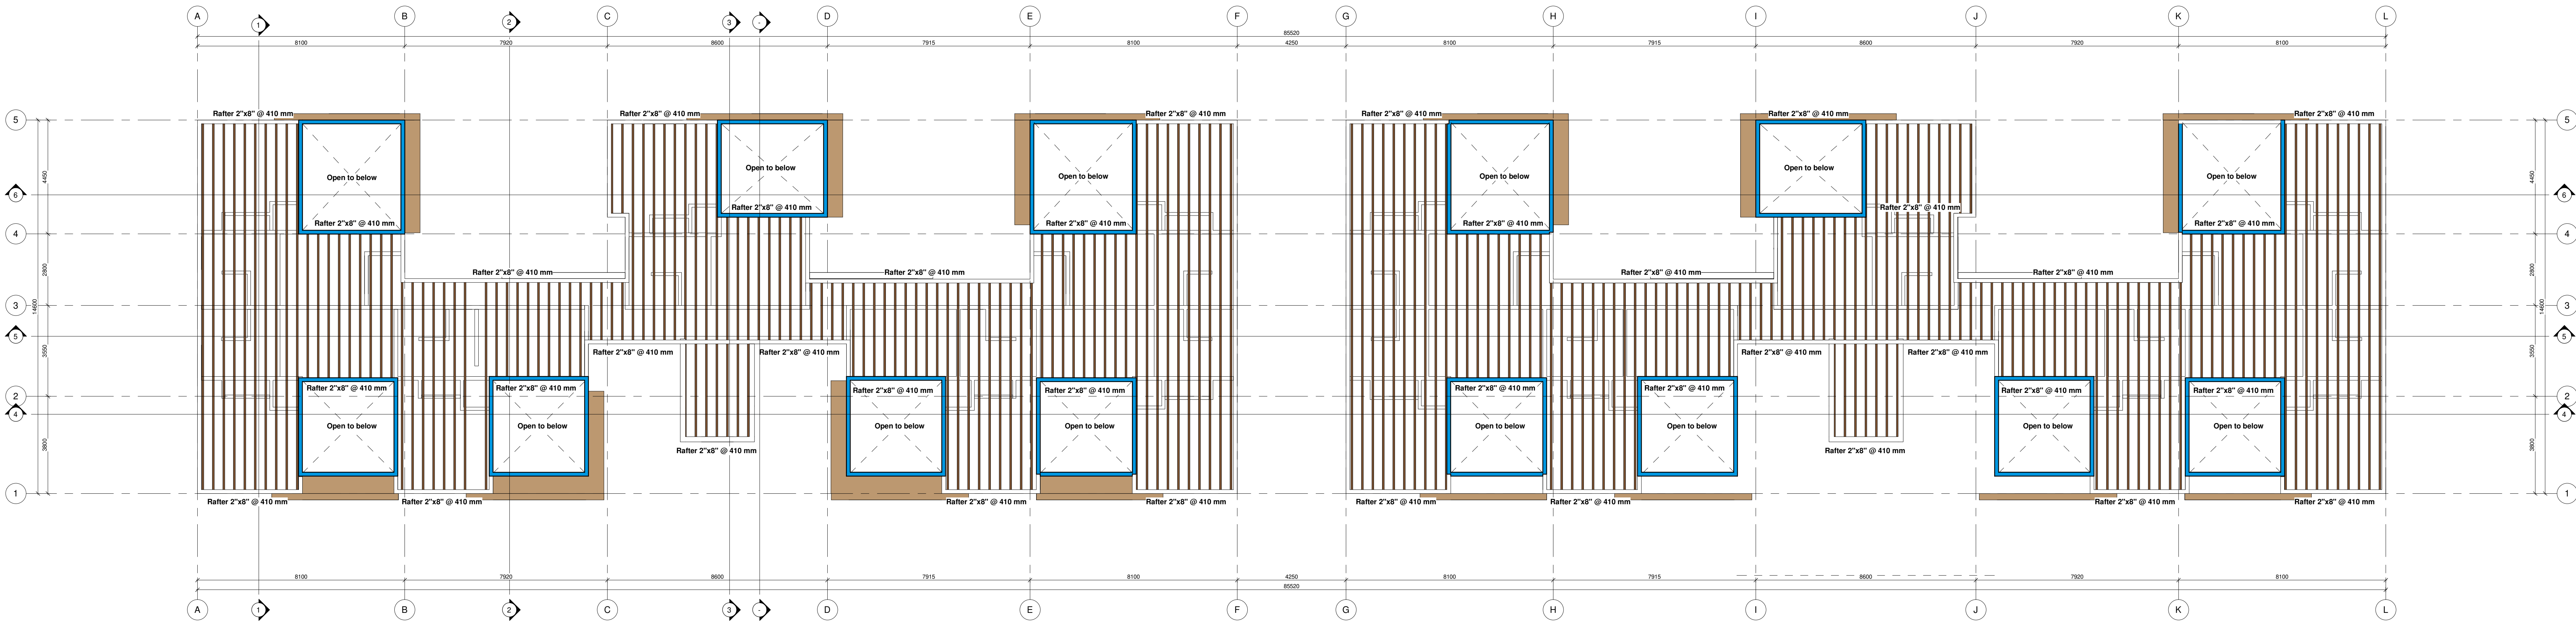

Flat Roof
Scale 1 : 100

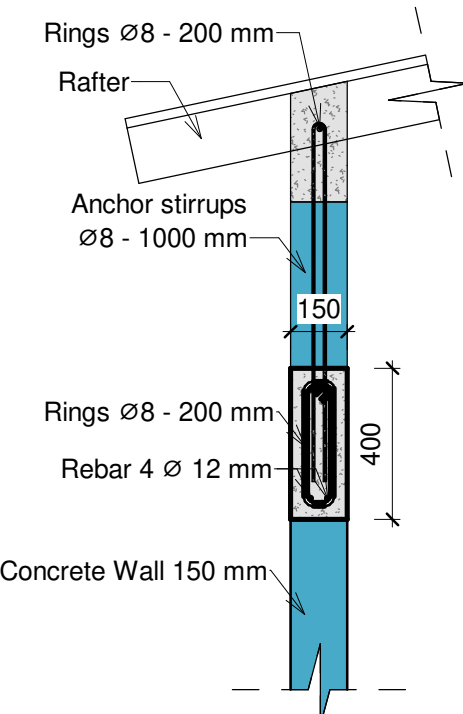

Anchor Roof
Scale 1 : 20

Project:
Gold Coast
Andicuri #4

Content:

Owner:
Malmok Porpety
Development
Engr:
Checker

Drawing:
Plot & Cad
Scale:
As indicated

Date:
11/22/21

Sheet No.: